EXAMPLE :FITTING TO SHOP FRONT FRAME SYSTEM SIDE ELEVATION VIEW

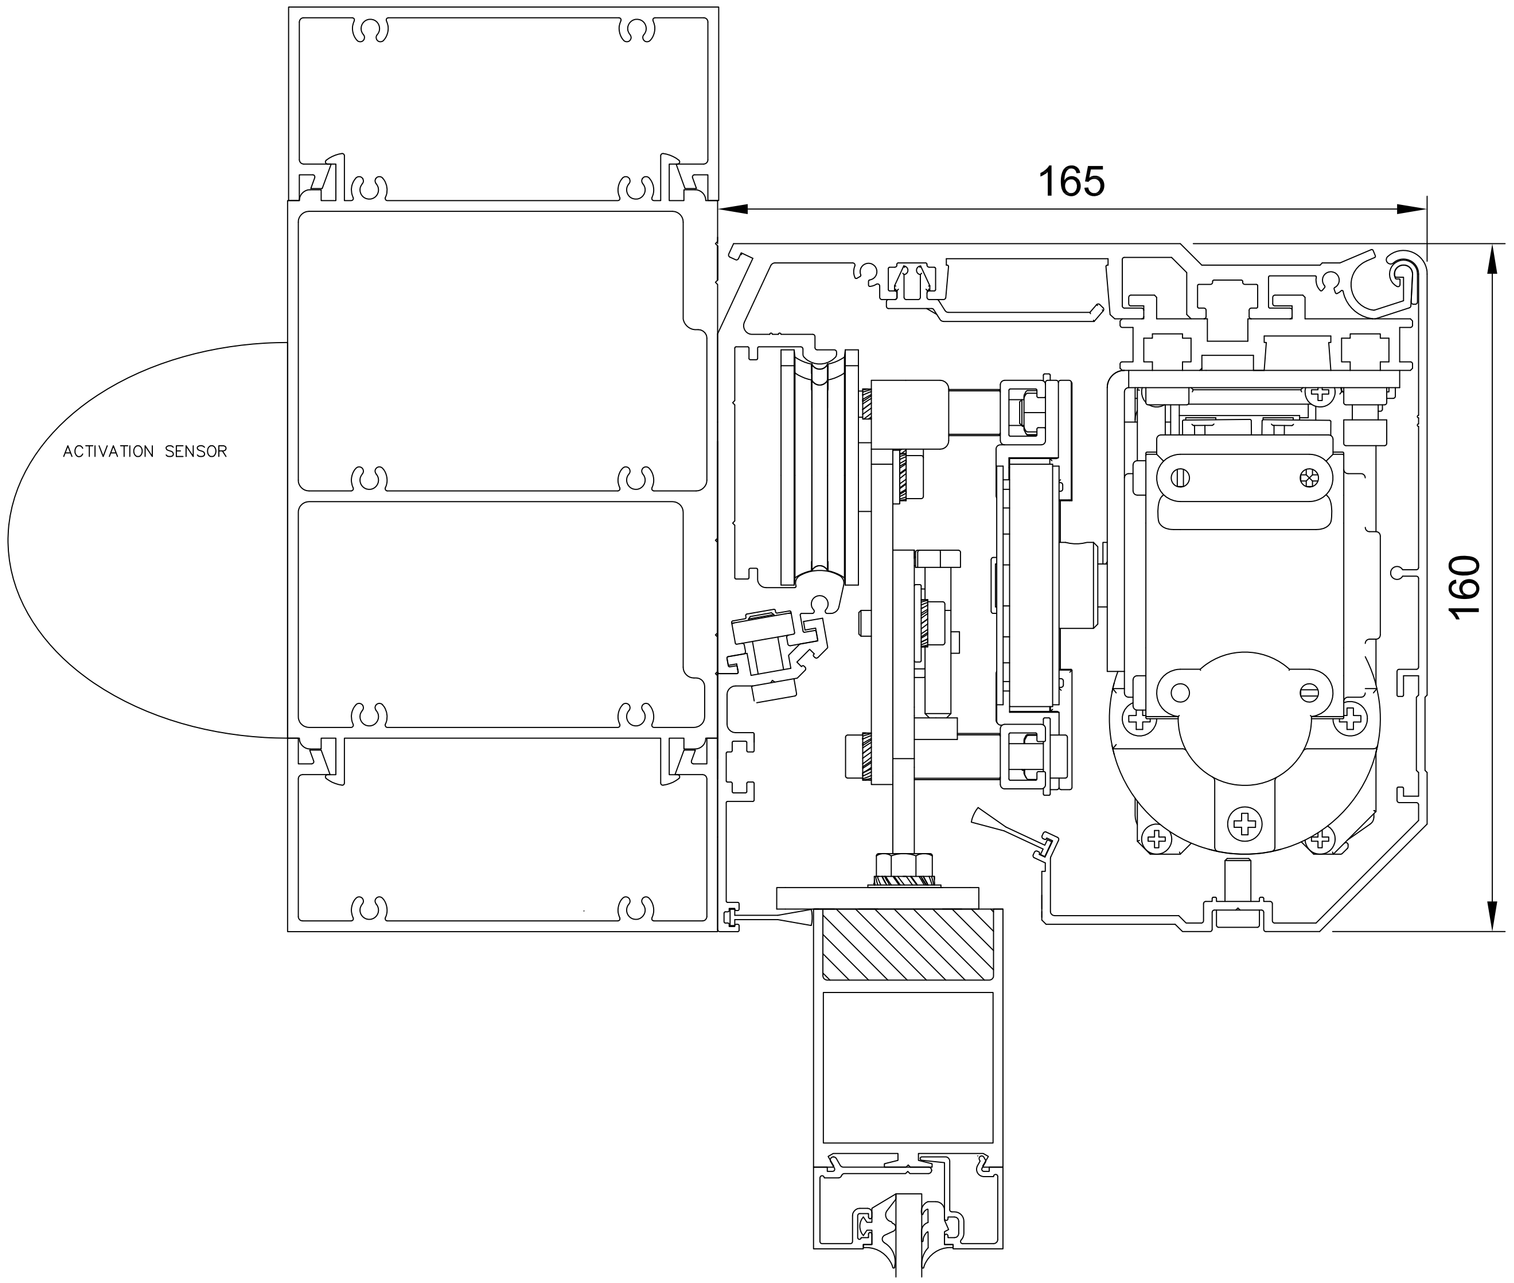

GENERAL NOTES

No	REVISION / ISSUE	DATE

DITEC AUTOMATIC ENTRANCE SPECIALISTS
Auto Doors & Shopfronts UK
Tel: 08700 434512 www.adsf.co.uk
UNIT 1
MARKET IND EST
BRISTOL
BS49 4RF

Tel: 08700 434512
Fax: 08700 434524

PROJECT
DETAILS

SHEET No

DATE

SCALE
N/A